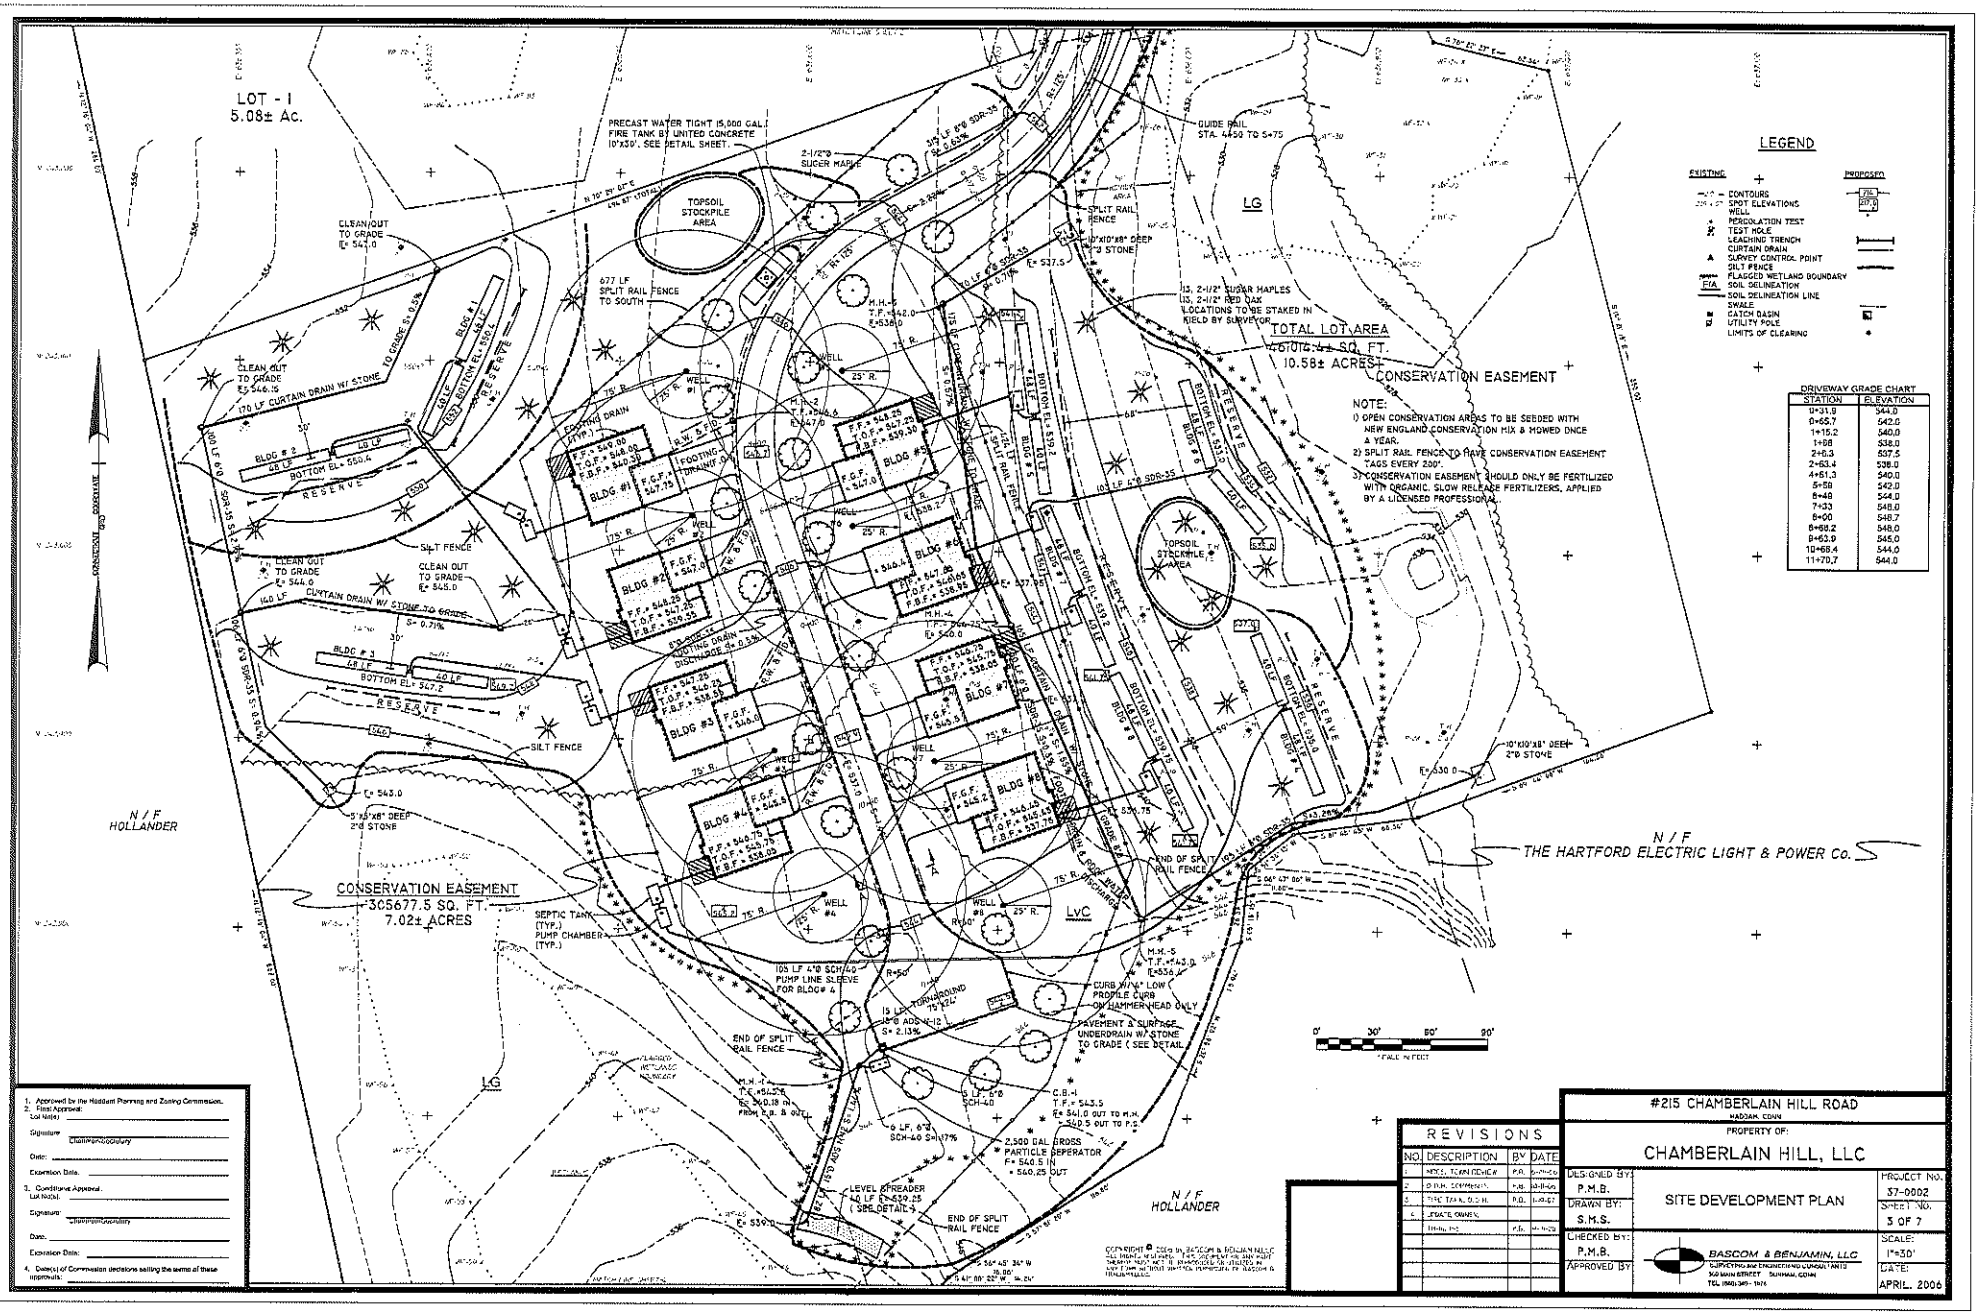
LOT - 1
5.08± Ac.
PRECAST WATER TIGHT 15,000 GAL. FIRE TANK BY UNITED CONCRETE 10'X30'. SEE DETAIL SHEET.
TOPSOIL STOCKPILE AREA
677 LF SPLIT RAIL FENCE TO SOUTH
CLEAN OUT TO GRADE E= 547.0
CLEAN OUT TO GRADE E= 546.15
170 LF CURTAIN DRAIN W/ STONE
CLEAN OUT TO GRADE E= 544.0
160 LF CURTAIN DRAIN W/ STONE TO GRADE
CLEAN OUT TO GRADE E= 545.0
SILT FENCE
BLDG # 1
BLDG # 2
BLDG # 3
BLDG #4
BLDG #5
BLDG #6
BLDG #7
BLDG #8
RESERVE
SEPTIC TANK (TYP.) PUMP CHAMBER (TYP.)
CONSERVATION EASEMENT
305677.5 SQ. FT.
7.02± ACRES
N/F HOLLANDER
N/F THE HARTFORD ELECTRIC LIGHT & POWER Co.
TOTAL LOT AREA
460104.4± SQ. FT.
10.58± ACRES
CONSERVATION EASEMENT
NOTE:
1) OPEN CONSERVATION AREAS TO BE SEEDED WITH NEW ENGLAND CONSERVATION MIX & MOWED ONCE A YEAR.
2) SPLIT RAIL FENCE TO HAVE CONSERVATION EASEMENT TAGS EVERY 200'.
3) CONSERVATION EASEMENT SHOULD ONLY BE FERTILIZED WITH ORGANIC, SLOW RELEASE FERTILIZERS, APPLIED BY A LICENSED PROFESSIONAL.
LEGEND
EXISTING
PROPOSED
CONTOURS
SPOT ELEVATIONS
WELL
PERCOLATION TEST
TEST HOLE
LEACHING TRENCH
CURTAIN DRAIN
SURVEY CONTROL POINT
SILT FENCE
FLAGGED WETLAND BOUNDARY
SOIL DELINEATION
SOIL DELINEATION LINE
SWALE
CATCH BASIN
UTILITY POLE
LIMITS OF CLEARING
DRIVEWAY GRADE CHART
STATION | ELEVATION
0+31.9 | 544.0
0+65.7 | 542.0
1+15.2 | 540.0
1+98 | 538.0
2+48.3 | 537.5
2+63.4 | 536.0
4+51.3 | 540.0
5+59 | 542.0
6+48 | 544.0
7+33 | 546.0
8+00 | 548.7
8+68.2 | 548.0
9+63.9 | 545.0
10+68.4 | 544.0
11+70.7 | 544.0
SCALE IN FEET
0' 30' 60' 90'
1. Approved by the Haddam Planning and Zoning Commission.
2. Final Approval:
Lot Note(s):
Signature: Chairman/Secretary
Date:
Expiration Date:
3. Conditional Approval:
Lot Note(s):
Signature: Chairman/Secretary
Date:
Expiration Date:
4. Date(s) of Commission decisions setting the terms of these approvals:
#215 CHAMBERLAIN HILL ROAD
HADDAM, CONN.
PROPERTY OF:
CHAMBERLAIN HILL, LLC
REVISIONS
NO. | DESCRIPTION | BY | DATE
1 | ADD'L TOWN REVIEW | P.B. | 6-27-06
2 | P.P.W. COMMENTS | P.B. | 10-11-06
3 | SEPTIC TANK, D.C.H. | P.B. | 11-9-06
4 | ESTATE OWNER | P.B. | 11-17-06
DESIGNED BY: P.M.B.
DRAWN BY: S.M.S.
CHECKED BY: P.M.B.
APPROVED BY:
SITE DEVELOPMENT PLAN
PROJECT NO.: 57-0002
SHEET NO.: 3 OF 7
SCALE: 1"=50'
DATE: APRIL, 2006
BASCOM & BENJAMIN, LLC
SURVEYING AND ENGINEERING CONSULTANTS
360 MAIN STREET SUMMIT, CONN
TEL (860) 345-1974
COPYRIGHT © 2006 by BASCOM & BENJAMIN, LLC
ALL RIGHTS RESERVED. THIS DRAWING IS AND SHALL REMAIN THE PROPERTY OF BASCOM & BENJAMIN, LLC AND MAY NOT BE REPRODUCED OR UTILIZED IN ANY FORM WITHOUT THE EXPRESS PERMISSION OF BASCOM & BENJAMIN, LLC

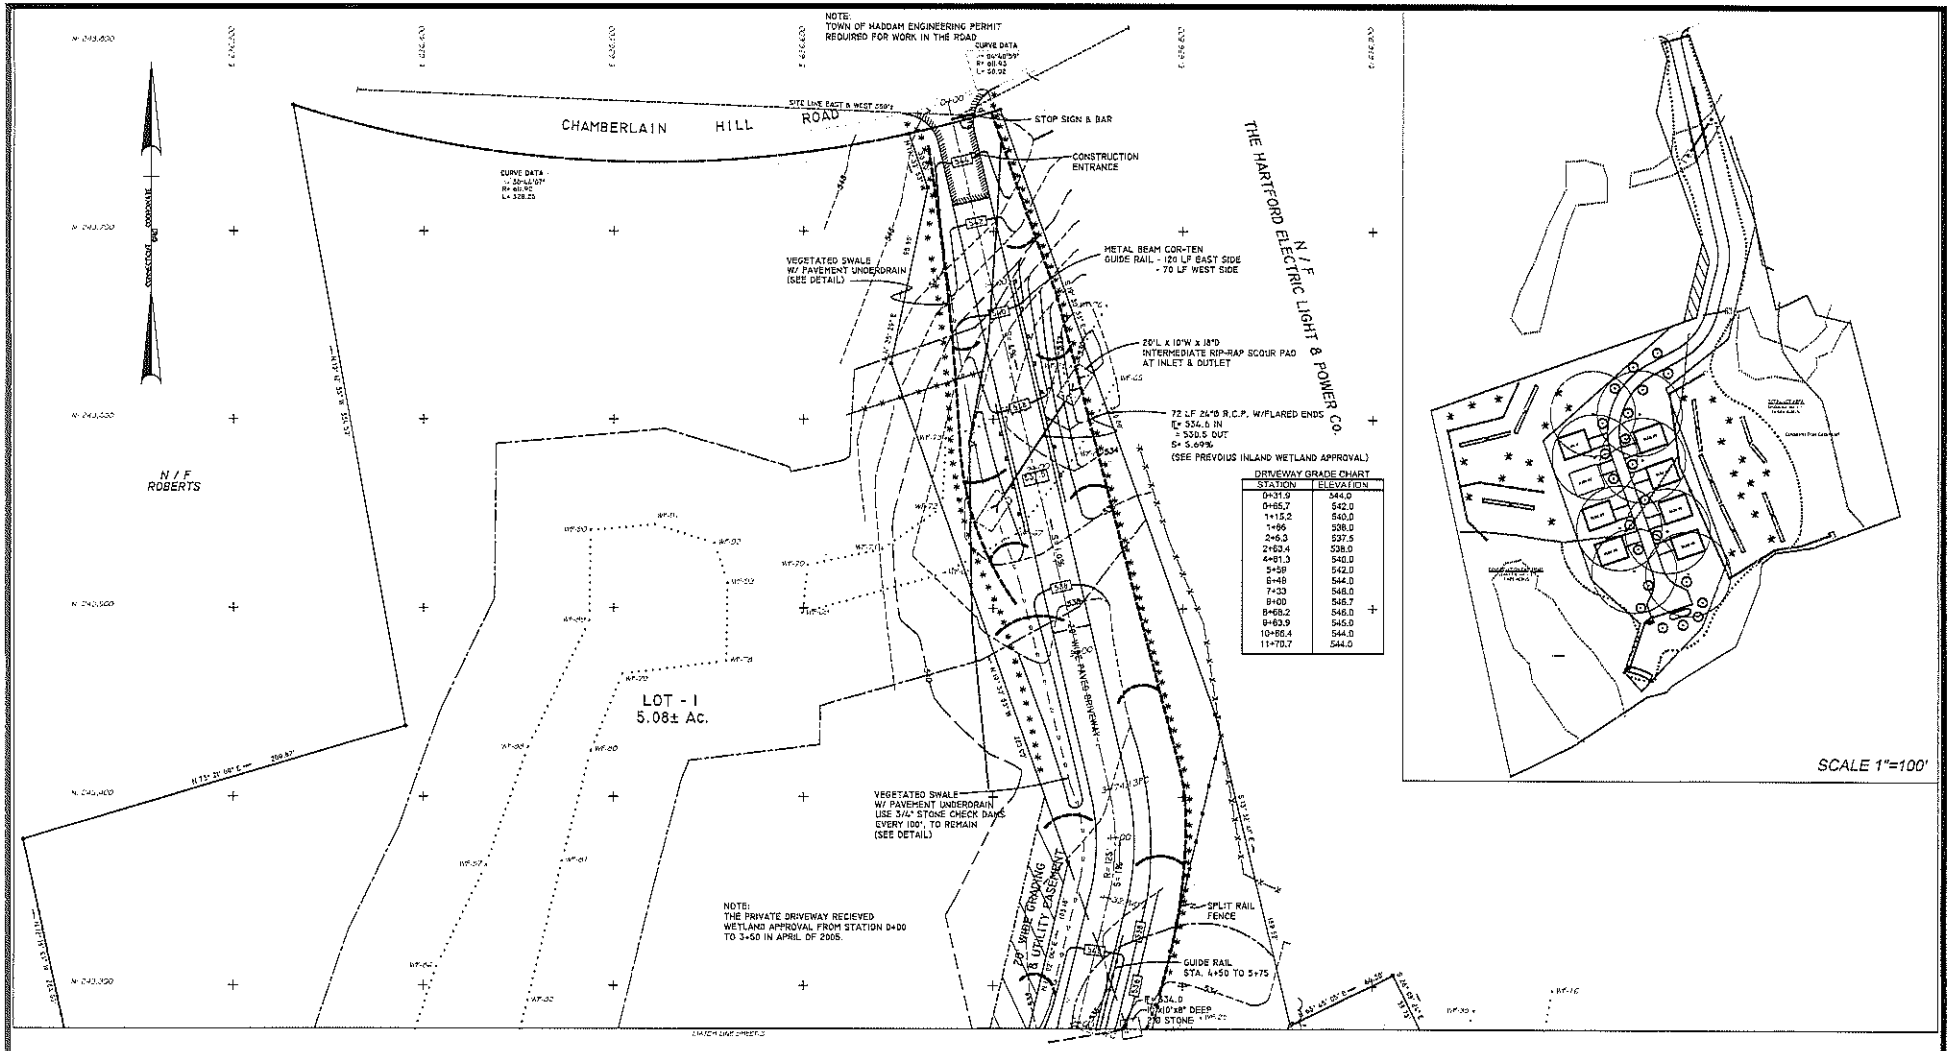

LEGEND

EXISTING		PROPOSED	
260 / 255	CONTOURS / SPOT ELEVATIONS	260 / 255	
	WELL		
PT	PERCOLATION TEST		
TH	TEST HOLE		
LT	LEACHING TRENCH		
CD	CURTAIN DRAIN		
▲	SURVEY CONTROL POINT		
SF	SILT FENCE		
FWB	FLAGGED WETLAND BOUNDARY		
SIA	SOIL DELINEATION		
	SOIL DELINEATION LINE		
	SWALE		
CB	CATCH BASIN		
UP	UTILITY POLE		
	LIMITS OF CLEARING		

1. Approved by the Haddam Planning and Zoning Commission,
2. Final Approval
Lot No(s). _____
Signature: _____
(Chairman/Secretary)
Date: _____
Expiration Date _____
3. Conditional Approval
Lot No(s) _____
Signature: _____
(Chairman/Secretary)
Date: _____
Expiration Date _____
4. Date(s) of Commission decisions setting the terms of these approvals: _____

SCALE IN FEET: 0' 30' 60' 90'

REVISIONS			
NO.	DESCRIPTION	BY	DATE
1	ADDED TOWN REVIEW	P.B.	6-26-06
2	UPDATE ONLY	P.B.	9-22-06

COPYRIGHT © 2006 BY BASCOM & BENJAMIN, LLC
ALL WORK, INCLUDING BUT NOT LIMITED TO ALL WRITTEN MATERIAL, DRAWINGS AND THEREIN THAT MAY BE REPRODUCED IN WHOLE OR IN PART, IS SUBJECT TO COPYRIGHT PROTECTION AND MAY NOT BE REPRODUCED WITHOUT THE WRITTEN PERMISSION OF BASCOM & BENJAMIN, LLC.

#215 CHAMBERLAIN HILL ROAD
HADDAM, CONN.
PROPERTY OF:
CHAMBERLAIN HILL, LLC

DESIGNED BY: P.M.B.	SITE DEVELOPMENT PLAN	PROJECT NO. 37-0002
DRAWN BY: S.M.S.		SHEET NO. 2 OF 7
CHECKED BY: P.M.B.	BASCOM & BENJAMIN, LLC SURVEYING and ENGINEERING CONSULTANTS 300 MAIN STREET DURHAM, CONN. TEL (860) 349-1626	SCALE: 1"=30'
APPROVED BY		DATE: APRIL, 2006

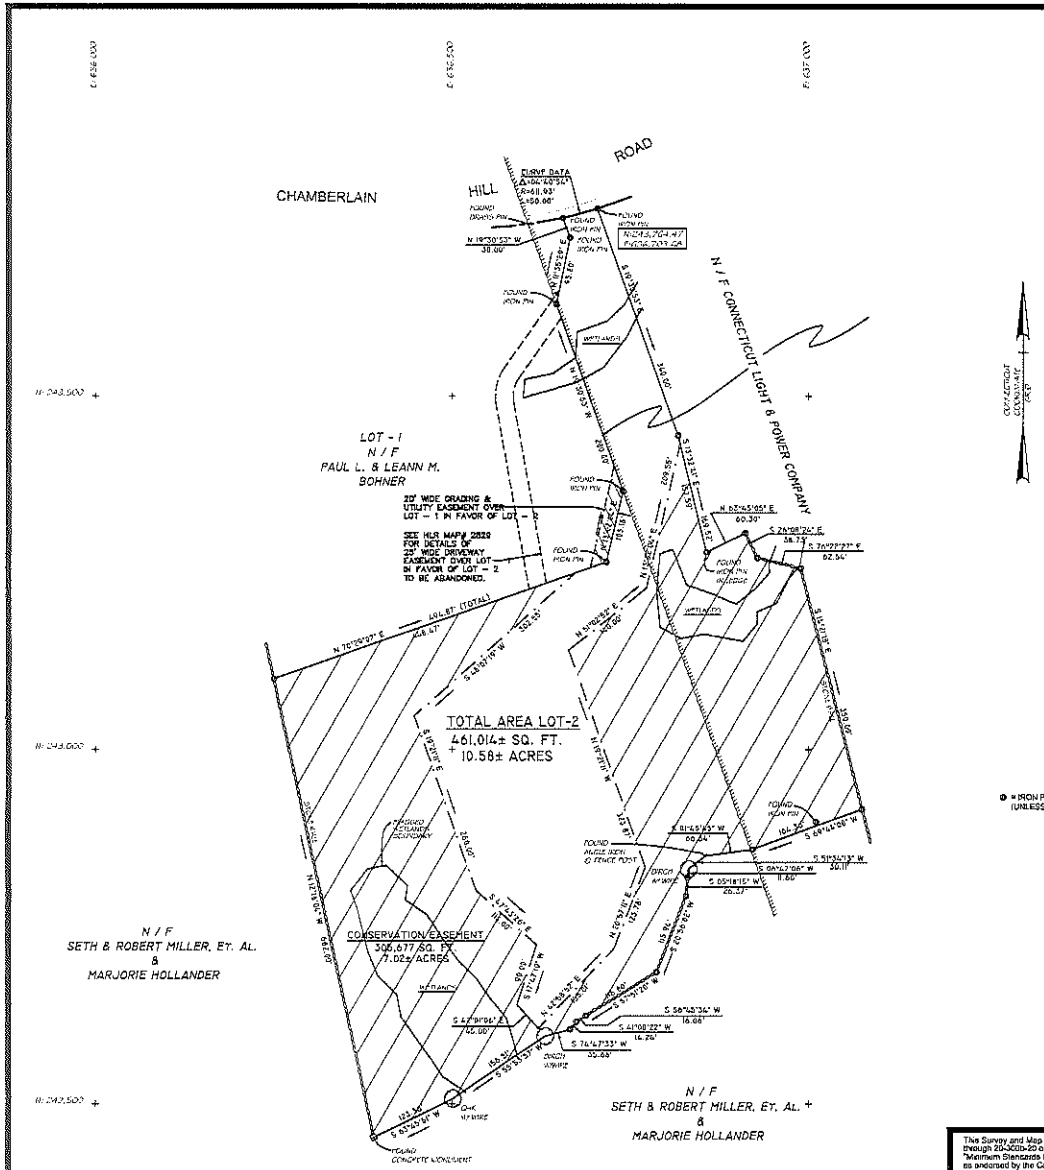

Ø = IRON PIPE TO BE SET (UNLESS NOTED)

NOTES & REFERENCES

I. HADDAM LAND RECORDS

A. DEEDS:

	TYPE	VOL:PG	DATE
1. Connecticut Light & Power	W	088:469	05 May 1958
2. Bohner, P.L. & L.M.	W	176:154	18 May 1990
3. Miller, S. & R. Et Al Hollander, M.	CD	274:416	26 Jan 2004
4. Rummel, J.T.	W	287:201	10 Feb 2005

B. MAPS

1. Town of Haddam Assessor's Map #2, Lot #20-3.
2. HLR Map #2829: "Proposed Subdivision for Tax Assessor's Map #2, Lot #20, Prepared for Paul L. & Leann M. Bohner, 223 Chamberlain Hill Road, Haddam, CT Dated: Aug 11, 2004, Scale: 1"=50 ft Revised Nov 5, 2004, By Kevin T. Ewald, LLC."
3. HLR Map #1369: "Plan of Land of LUCILLE R. CARTA Chamberlain Hill Road Town of HADDAM County of Middlesex State of Conn. Date: 14 SEPT. 1983 Scale: 1"=40' By PAUL KAYE, L.S."

II. This property is located within a Residential (R-2) Zone of the Town of Haddam.

III. Chamberlain Hill Road is an improved NON-MONUMENTED Highway in the Town of Haddam.

IV. Bearings and Coordinates shown on this map are related to the CONNECTICUT COORDINATE GRID SYSTEM and are based upon call outs on said HLR Map #2829.

V. Stone walls and/or wire fences may have minor variations between principal courses shown.

VI. The total area of this parcel is 10.58± ac.
The total area of the Conservation Easement is 7.02± ac. = 66.4%

LOCATION MAP

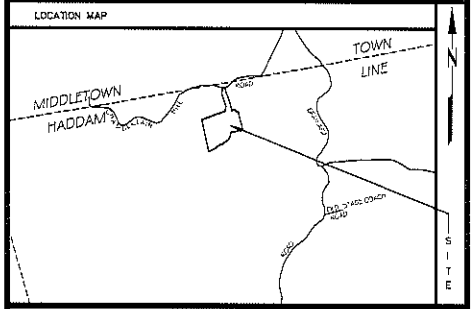

MAP OF SURVEY
SHOWING
PROPERTY
OF

JEFFREY T. RUMMEL

SOUTH SIDE OF CHAMBERLAIN HILL ROAD

HADDAM , CONNECTICUT

SCALE : 1"=80 ft——28-APRIL-2006

This Survey and Map has been prepared in accordance with SECTIONS 20-300b-1 through 20-300b-20 of the REGULATIONS OF CONNECTICUT STATE AGENCIES "Minimum Standards for Surveys and Maps in the State of Connecticut" as endorsed by the Connecticut Association of Land Surveyors, Inc.

It is a PROPERTY SURVEY based upon a DEPENDENT RE-SURVEY conforming to Horizontal Accuracy Class A-2 and is intended to show the boundaries of the JEFFREY T. RUMMEL property.

This map is substantially correct to the best of my knowledge and belief.

Robert A. Bascom, L.S. Conn. License #14,109

NOT VALID unless EMBOSSED SEAL AFFIXED HEREON

BASCOM & BENJAMIN, L.L.C.
SURVEYING and ENGINEERING CONSULTANTS
300 MAIN STREET DURHAM, CONN
TEL. (860) 349 - 1978

37-0002

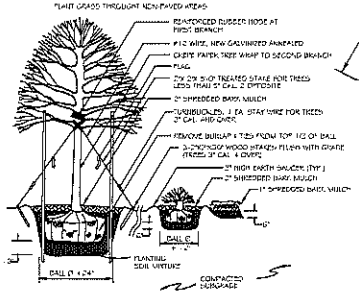

PLANTINGS
N.T.S.

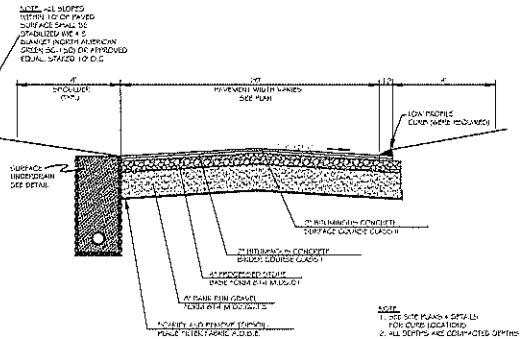

COMMON DRIVEWAY DETAIL
N.T.S.

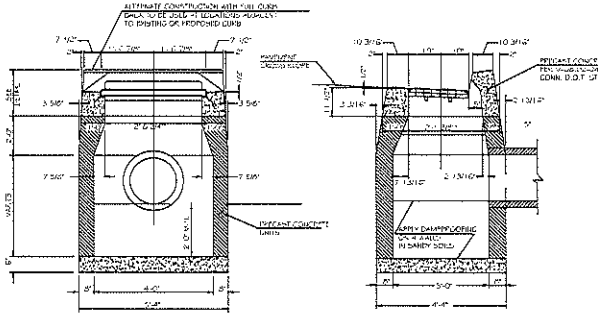

TYPE "C" CATCH BASIN
N.T.S.

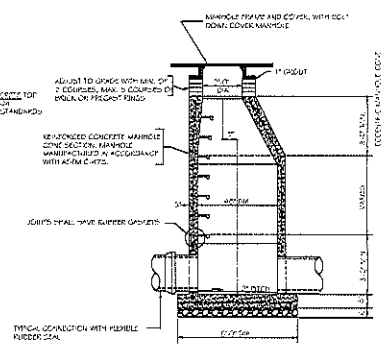

STANDARD PRECAST CONCRETE MANHOLE
N.T.S.

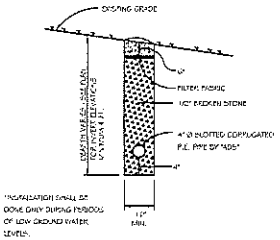

CURTAIN DRAIN SECTION
N.T.S.

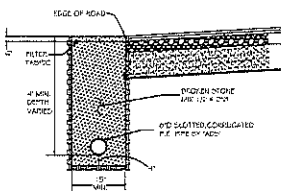

SURFACE UNDERDRAIN W/STONE TO GRADE
N.T.S.

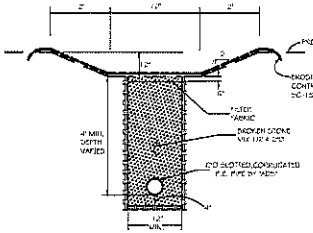

VEGETATED SWALE & UNDERDRAIN
N.T.S.

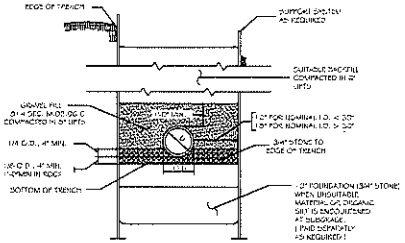

CONCRETE PIPE TRENCH SECTION
N.T.S.

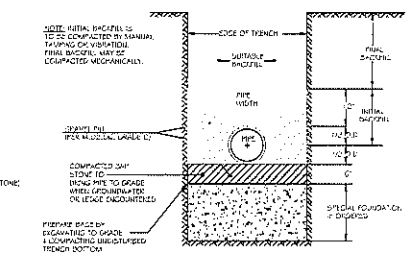

TYPICAL P.V.C. CROSS SECTION
NOT TO SCALE

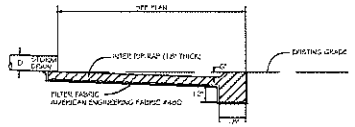

TYPICAL SCOUR PAD DETAIL
N.T.S.

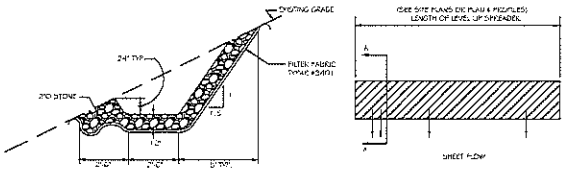

TYPICAL LEVEL LIP SPREADER
N.T.S.

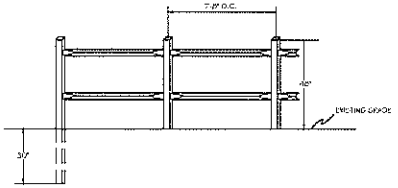

SPLIT RAIL FENCE DETAIL
N.T.S.

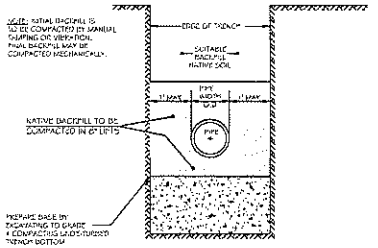

TYPICAL P.V.C. CROSS SECTION WITHIN 25' OF A SEPTIC SYSTEM
NOT TO SCALE

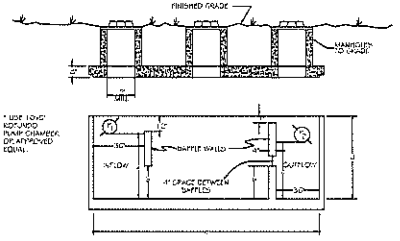

1. TANKS AND BOTTOM REINFORCED THROUGHOUT WITH 2 - 1/2 #6 @ 9" O.C. REBAR.
2. COVERS TO BE CONSTRUCTED LONGITUDINALLY AS REBAR @ 9" O.C., #4 REBAR @ 9" O.C. WIDTHWISE, AND #5 REBAR DIAGONALLY AROUND ACCESS HOLES.
3. TANK & COVERS TO BE DESIGNED FOR H20 44 LOADING.

OUTLET PIPE	MIN. DIMENSIONS							INTERNAL DIVERSION	
C.D.P.	d	h	r	s	a	width		h	d
	5	2'-8"	7'-6"	7'-10"	15"	5'	540.1	540.55	

PARTICLE SEPARATOR
PROFILE VIEW
N.T.S.

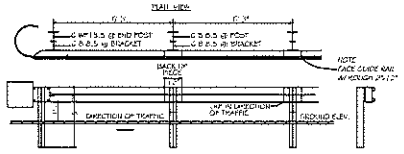

- USE 12 GAUGE TYPE - W-BEAM RAIL
- GUIDE RAIL TO CONFORM TO STATE OF CONNECTICUT D.O.T. SPECIFICATIONS AND DETAILS, CODE 1

METAL BEAM GUARD RAIL DETAIL
N.T.S.

COPYRIGHT © 2006, BASCOM & BENJAMIN, LLC
ALL RIGHTS RESERVED. THIS ACCEPTOR, BY WAY OF ACCEPTANCE OF THIS DRAWING, AGREES THAT THIS DRAWING OR ANY PART THEREOF MAY NOT BE REPRODUCED OR UTILIZED IN ANY MANNER WHATSOEVER WITHOUT THE PERMISSION OF BASCOM & BENJAMIN, LLC.

1. Approved by the Haddam Planning and Zoning Commission.
2. Final Approval:
Lot No(s):
Signature: Chairman/Secretary
Date:
Expires on Date:
3. Conditional Approval:
Lot No(s):
Signature: Chairman/Secretary
Date:
Expires on Date:
4. Date(s) of Commission decision(s) setting the terms of these approvals:

REVISIONS			
	DESCRIPTION	DATE	
1	MAP, TOWN REVIEW	7-06	JMB
2	T.O.S.	9-06	JMB
3	UPDATE DETAILS	10-06	JMB

#215 CHAMBERLAIN HILL ROAD
HADDAM, CONN.
PROPERTY OF:
CHAMBERLAIN HILL, LLC

DESIGNED BY: P.M.B.	DETAIL SHEET	PROJECT NO. 37-0002
DRAWN BY: S.M.S.		SHEET NO. 6 OF 7
CHECKED BY: P.M.B.	BASCOM & BENJAMIN, LLC SURVEYING and ENGINEERING CONSULTANTS 39 MAIN STREET, DEEP RIVER, CONN. TEL. (860) 526-1676	SCALE: .....
APPROVED BY:		DATE: APRIL, 2006